R2/B RW 4x18

Zasilanie z rozdz. R1/C	[illegible]	[illegible]	
		1,2	1,2	1,0	1,0	1,4	0,8		0,2	0,6	0,6	0,6	0,6	0,6	0,6	0,6		1,0	1,2	1,0	1,2	1,2	1,2		0,45	0,51	0,325	0,72	0,55		0,1	0,2		1,0	1,2	

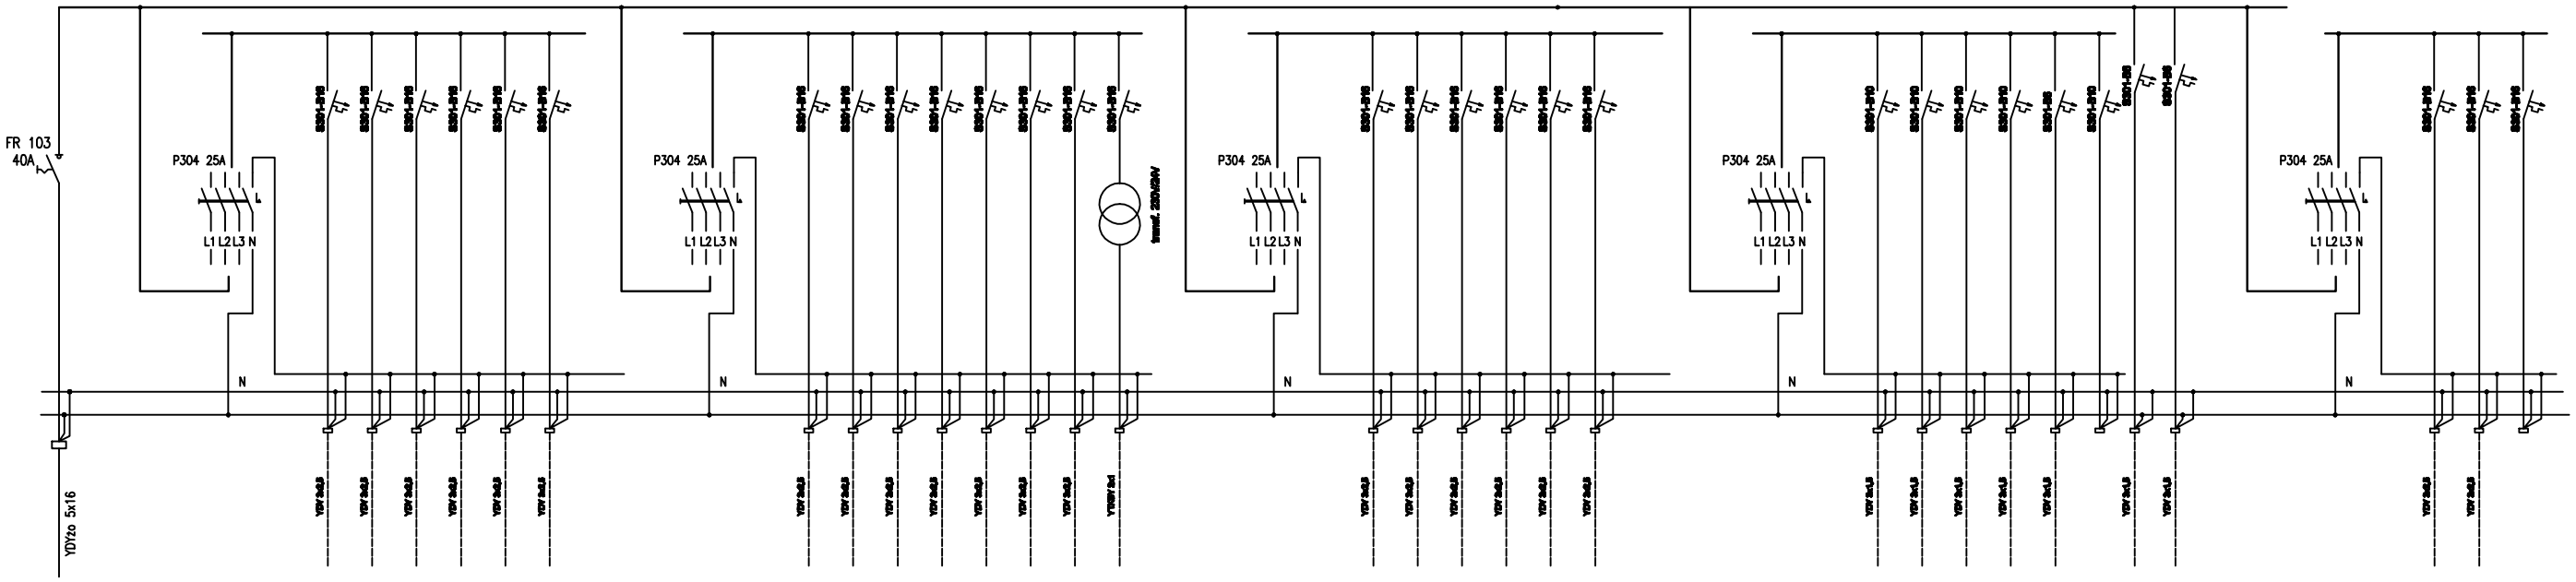

MJK - PROJEKT Sp. z o.o.
03-464 Warszawa, ul. Plac Gen. Józefa Hallera 5/3A

TEMAT	REMONT I PRZEBUDOWA CZĘŚCI BUDYNKU PO BYŁYM INTERNACIE ZSZ ORAZ ZMIANA SPOSOBU JEGO UŻYTKOWANIA NA ZAKŁAD LECZNICZO - OPIEKUŃCZY SPZZOD W AUGUSTOWIE			FAZA PR. BUD.
OBIEKT	AUGUSTÓW, UL. 1 PUŁKU UŁANÓW KRECHOWIECKICH 17 DZIAŁKA EWIDENCYJNA NR: 860/2			BRANŻA ELEKTR.
RYSUNEK	**SCHEMAT ZASILANIA R2/B** **Instalkacja oddymiania**			SKALA -
PROJ.	tech. Wiesław Bałuta upr. nr SUW-66/90	DATA VII. 2018r	PODPIS	NR RYS. 8
SPR.	Inż. Mirosław Szymczyk upr. nr SUW 41/84	DATA VII. 2018r	PODPIS	